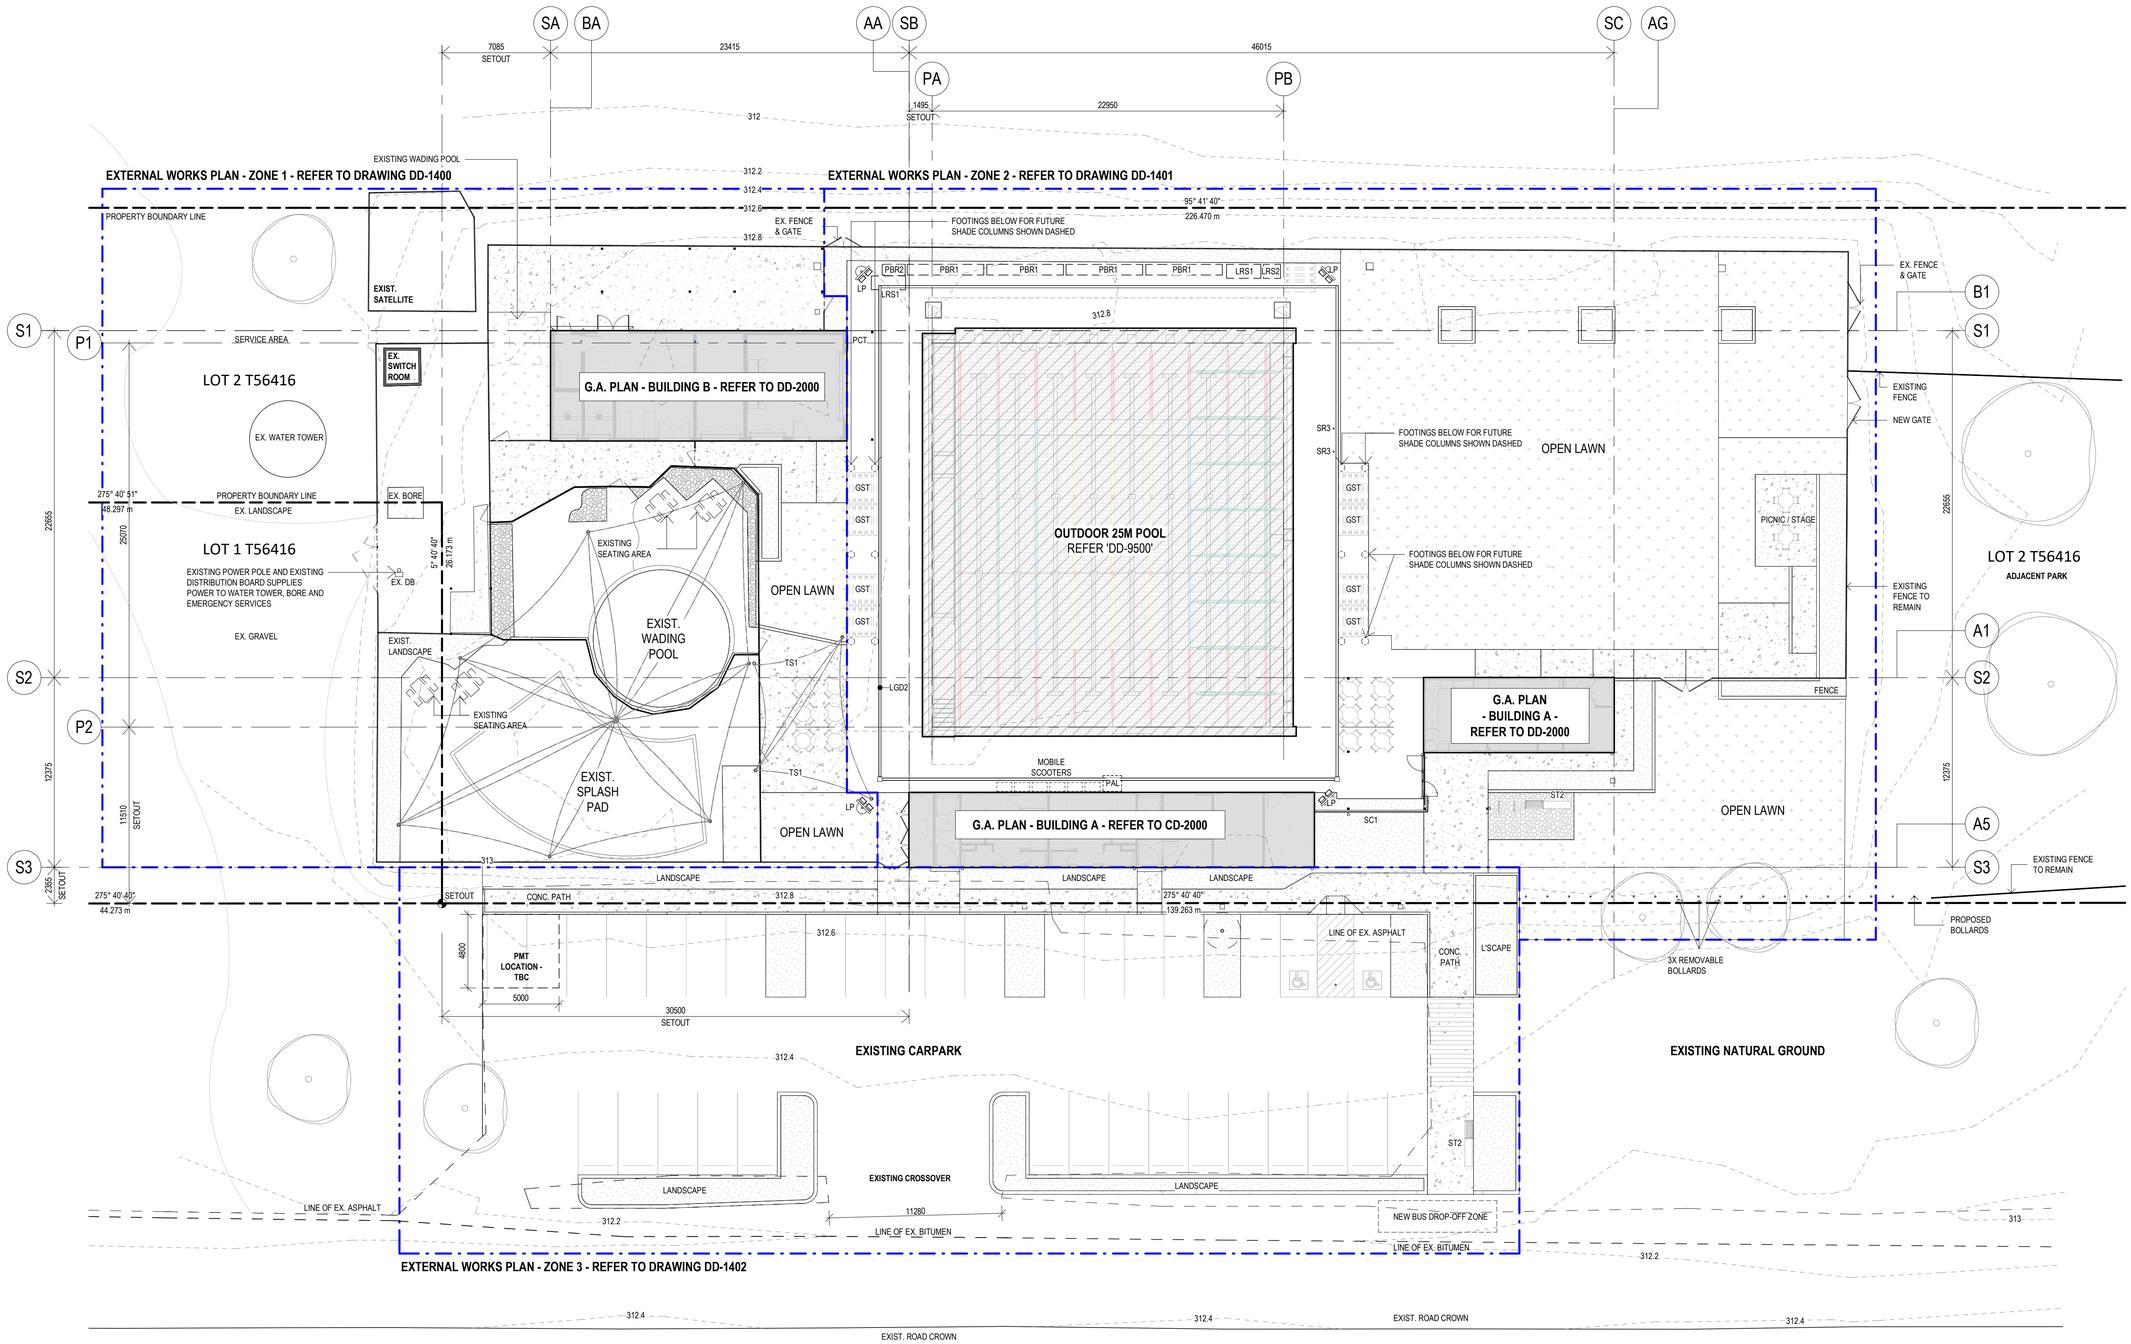

01 **SITE PLAN**
1 : 200

SITE PLAN LEGEND

EXISTING CONTOURS	
FALL DOWN DIRECTION	FALL
PROPOSED POOL EXTENTS	
PROPOSED BUILDING EXTENTS	

ABBREVIATION LEGEND

GST	MOBILE PORTABLE GRANDSTAND
LGD2	LINEAR GRATED DRAIN - TYPE 2
LP	LIGHT POLE
LRS1	LANE LINE STORAGE REEL - TYPE 1
LRS2	LANE LINE STORAGE REEL - TYPE 2
PAL	PORTABLE AQUATIC POOL PATIENT LIFT
PBR1	MANUAL MOBILE POOL BLANKET AND ROLLERS - TYPE 1
PBR2	MANUAL MOBILE POOL BLANKET AND ROLLERS - TYPE 2
PCT	PACE CLOCK & TIME CLOCK
SC1	SCREENING - TYPE 1
SR3	SHOWER ROSE - TYPE 3
ST2	SEATING - TYPE 2
TS1	TENSILE SHADE - TYPE 1

0 2 4 6 8 10 14 20m

SCALE: 1:200 @ A1

LIQUID BLU
www.liquidblu.com.au

NOTES: ALL WORK IS TO COMPLY WITH BCA AND RELEVANT STANDARDS AND THEIR MOST CURRENT AMENDMENTS. DRAWINGS ARE TO BE READ IN CONJUNCTION WITH THE SPECIFICATION, SCHEDULES AND CONSULTANT DRAWINGS. DO NOT SCALE OFF DRAWINGS. NOTIFY THE ARCHITECT OF ANY VARIATIONS OR DISCREPANCIES IN THE DIMENSIONING OF THE DRAWINGS. LIQUID BLU ACCEPTS NO RESPONSIBILITY FOR UNDOCUMENTED VARIATIONS OUTSIDE THE SCOPE OF WORK SHOWN ON THE DRAWINGS OR FOR THE ACCURACY OF INFORMATION SUPPLIED BY OTHERS. SUBSTITUTION OF PRODUCTS OR MATERIALS MAY VOID LIQUID BLU RESPONSIBILITY FOR THE INFORMATION CONTAINED IN THESE DOCUMENTS.

CONSULTANTS:

AQUATIC ENGINEER
AQUATIC ONE PTY LTD
PH: 07 3267 7295

CIVIL ENGINEER
RMA ENGINEERS
PH: 07 4639 4100

ELECTRICAL ENGINEER
ASHBURNER FRANCIS PTY LTD
PH: 07 4638 9244

HYDRAULIC ENGINEER
ASHBURNER FRANCIS PTY LTD
PH: 07 4638 9244

MECHANICAL ENGINEER
ASHBURNER FRANCIS PTY LTD
PH: 07 4638 9244

STRUCTURAL ENGINEER
RMA ENGINEERS
PH: 07 4639 4100

SPECIALTY TENSILE ENGR.
OSBORN CONSULTING ENGR.
PH: 07 3510 8510

LANDSCAPE ARCHITECTURE
ROUNSEFELL DESIGN
PH: 0459 273 283

ACCESS CONSULTANT
ARCHITECTURE & ACCESS PTY LTD
PH: 1300 715 866

GEOTECHNICAL ENGINEER
RMA SOILS PTY LTD
PH: 07 4639 4100

CLIENT:
WESTERN DOWNS REGIONAL COUNCIL

REVISION REGISTER:

REV	DATE	DESCRIPTION	BY
A	25.05.21	ISSUE FOR REVIEW	CL
B	10.06.21	ISSUE FOR LANDSCAPE	CL
C	21.07.21	DRAFT ISSUE 30%DD	CL
D	04.08.21	FINAL DETAILED DESIGN 30%	CL
E	10.09.21	DRAFT DETAILED DESIGN 75%	CL

ISSUE:
PRELIMINARY ONLY
NOT FOR CONSTRUCTION

COPYRIGHT: ANY FORM OF REPRODUCTION OF THIS DRAWING IN FULL OR IN PART WITHOUT THE WRITTEN CONSENT OF LIQUID BLU PTY LTD CONSTITUTES AN INFRINGEMENT OF COPYRIGHT.

SHEET NAME:
SITE PLAN

PROJECT:
CM-20-019 :: WDRC - TARA MEMORIAL POOL REDEVELOPMENT

PROJECT ADDRESS:
SMALLACOMBE STREET, TARA, QLD 4421

NORTH:
CH: YD
DR: CL

SHEET #: **DD-1000**
REV #: **E**