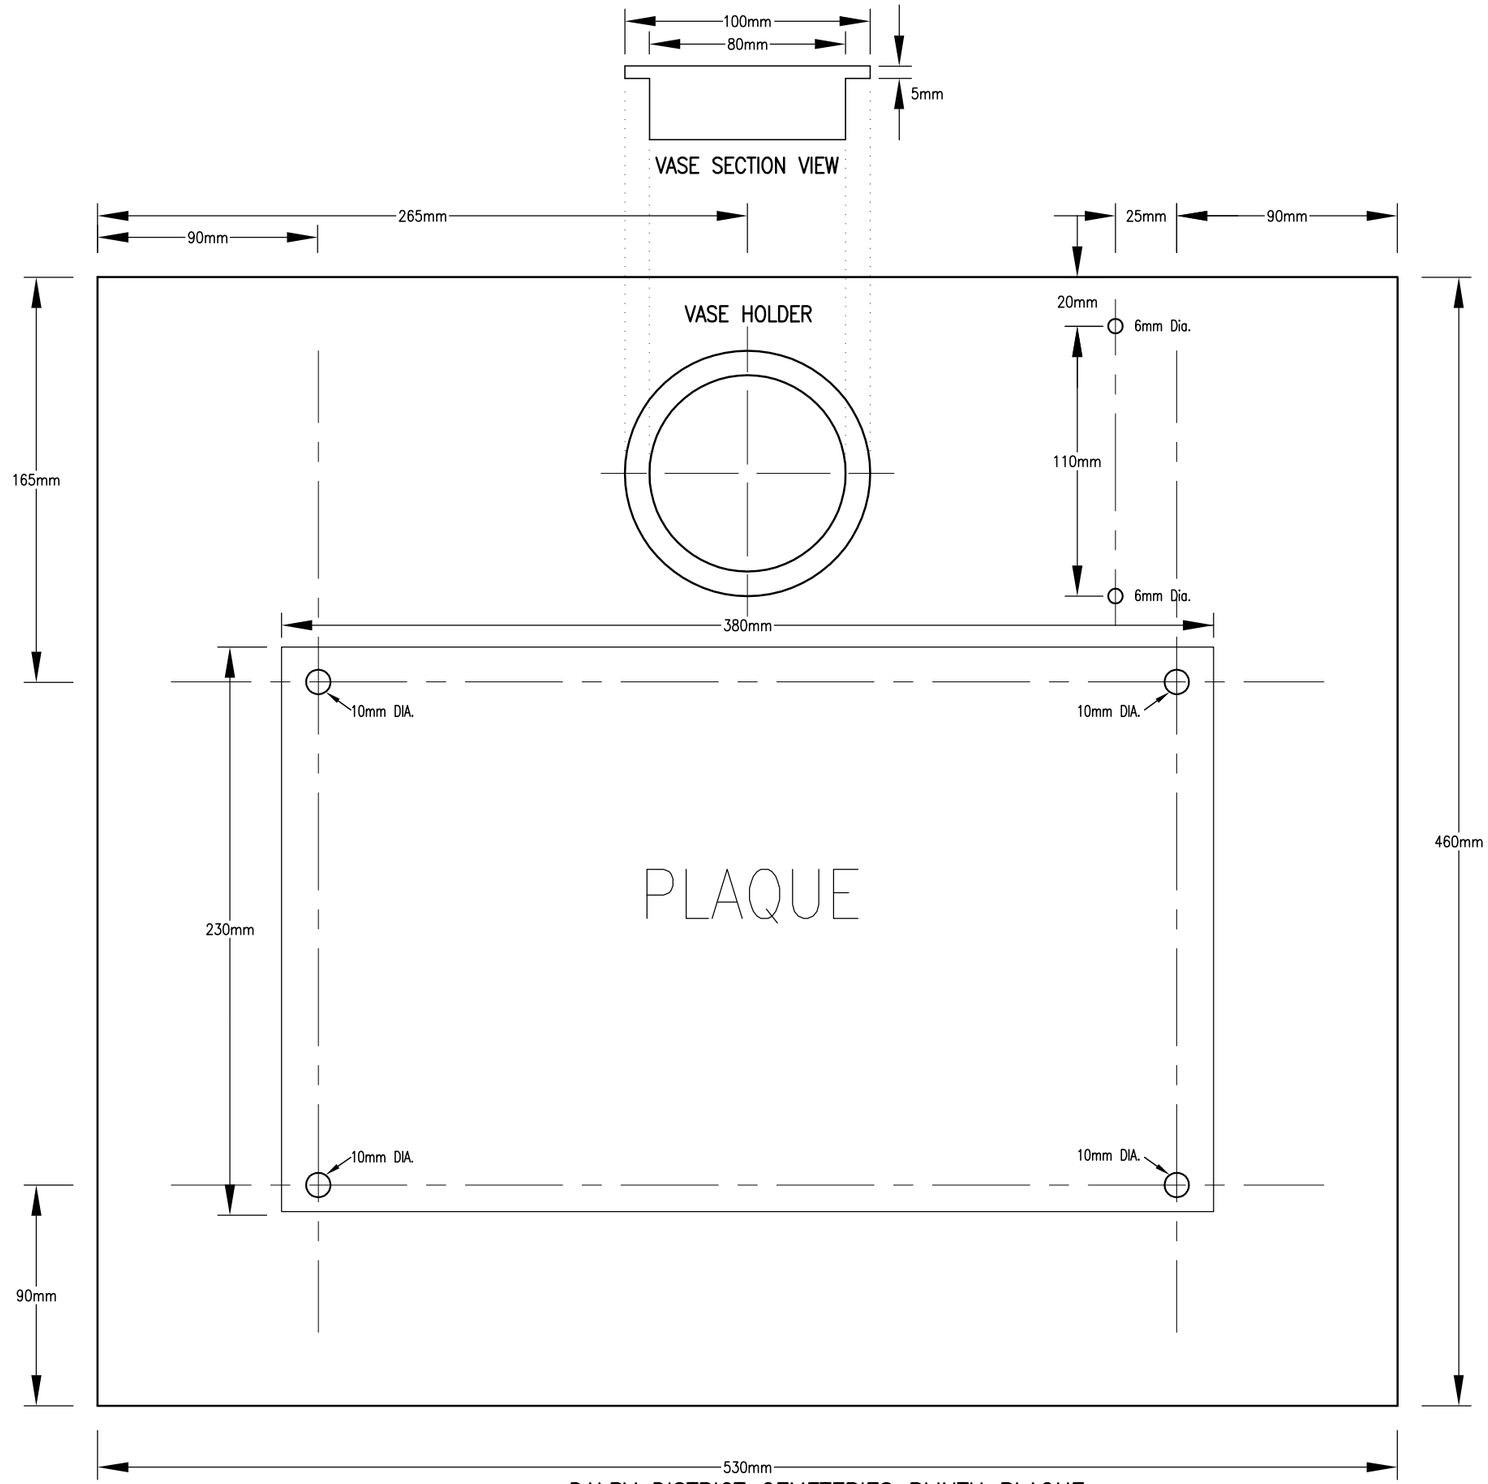

DALBY DISTRICT CEMETERIES PLINTH PLAQUE

D	PLAQUE	S.K.Z	03.05.17
C	VASE DIMENSIONS	S.K.Z.	27.02.17
B	Template change	P.E.B.	09.08.15
A	Original Issue		
Revisions		Drn by	Date

Field Book No.
Level Book No.
Datum

DRAWN P. Blissner
DESIGNED T. Dredge
CHECKED S. Forbes
EXAMINED G. Parsons
RECOMMENDED RPEQ. 5234
TECHNICAL SERVICES MANAGER
DATE 27/02/2017

Job No./s | Works Order No.

WESTERN DOWNS REGIONAL COUNCIL

Horiz. Section Scale 1:25 on A3 0 .5

Auxiliary Plan No's.

STANDARD DRAWING – MISCELLANEOUS CEMETERY
DALBY DISTRICT CEMETERIES
PLINTH PLAQUE

Plan No. M–008 No. 8 of 12 Plans Rev. D

Computer Location S:\Engineering Services\Design\Standard Drawings\W–Miscellaneous\WDRC Standard Drawings – Miscellaneous.dwg